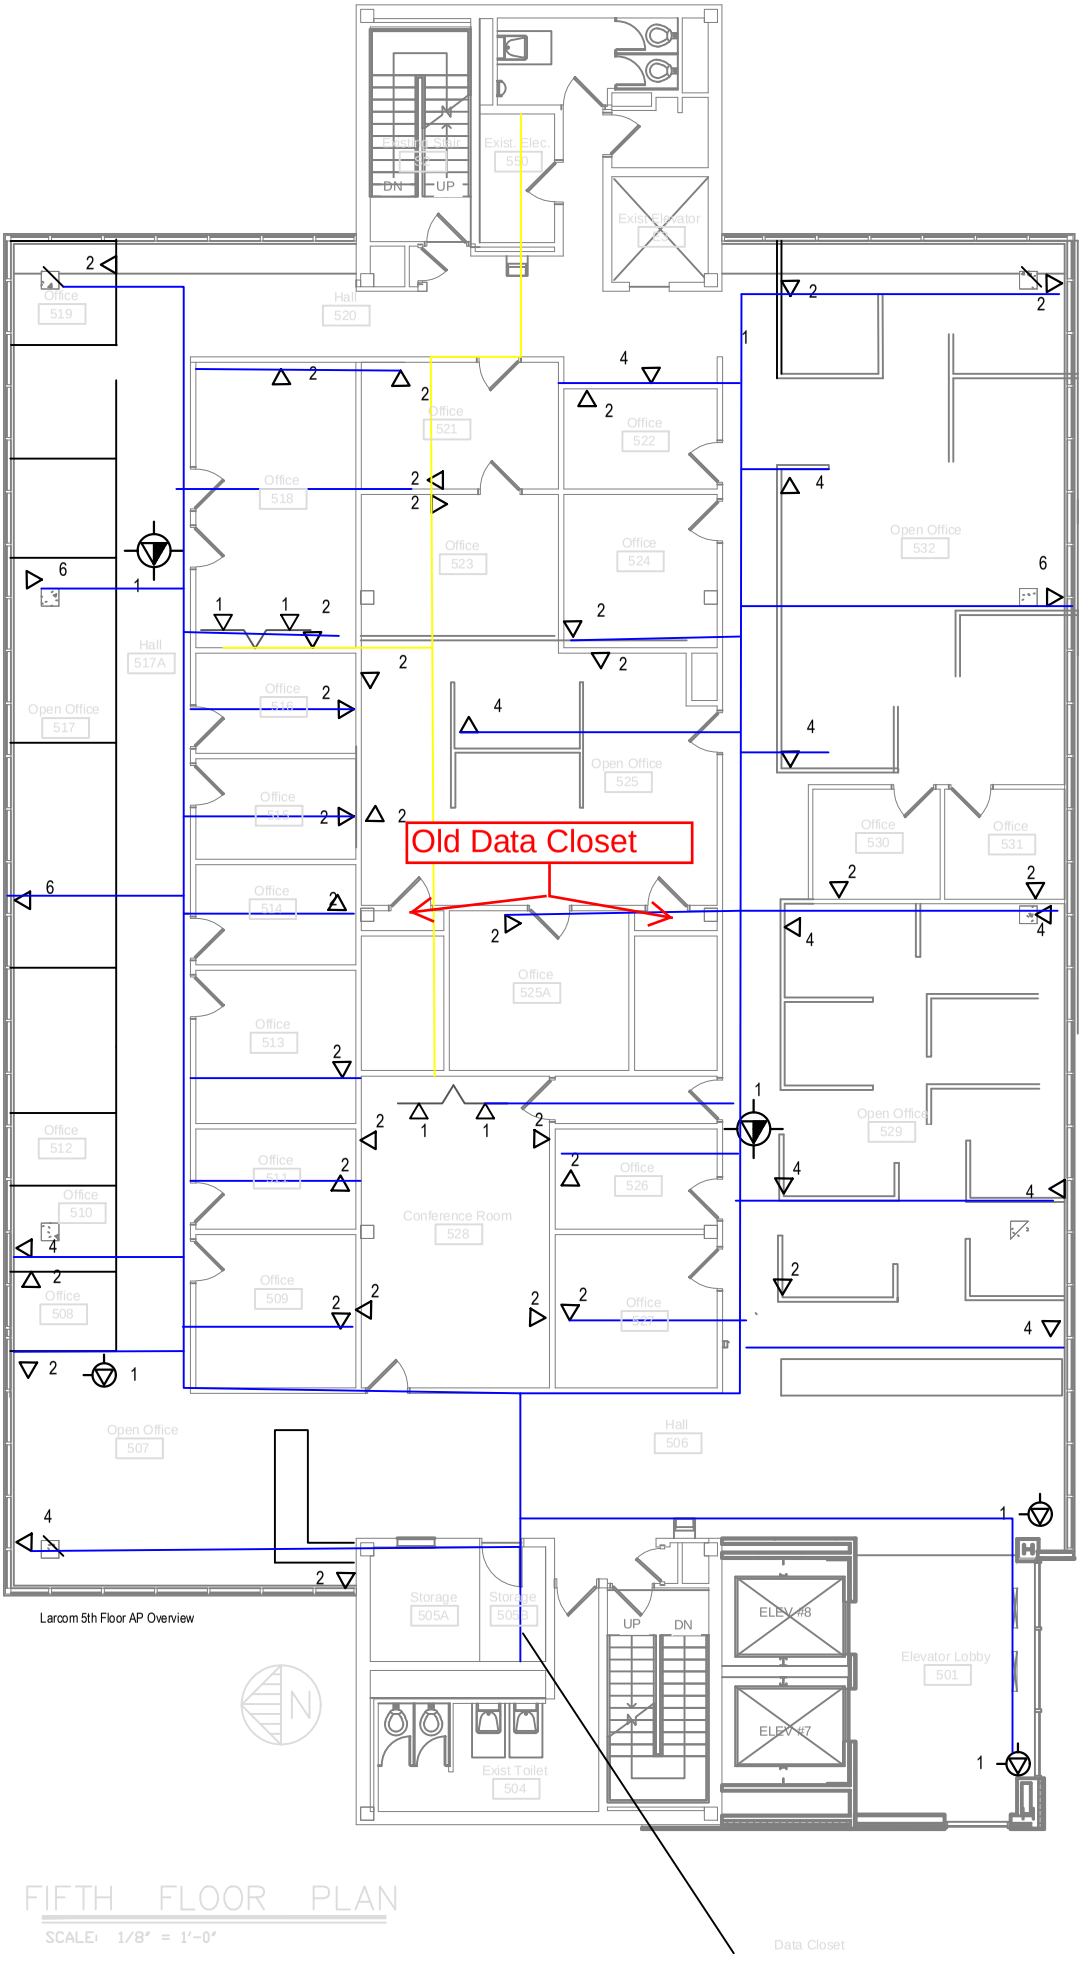

Larcom 5th Floor AP Overview

FIFTH FLOOR PLAN

SCALE: 1/8" = 1'-0"