8-20-25

20

REGISTER OF DEEDS
Washtenaw County
RECEIVED for Record this 22 ND.
day of August A.D. 1925
at 10:00 o'clock A. M. and recorded
Liber 6 Plats on Page 20
John X. Cummings
Register of Deeds
Deputy

"PERIWINKLE PARK SUBDIVISION"

IN THE CITY OF ANN ARBOR,
WASHTENAW COUNTY, MICHIGAN
Scale 1" = 50'

Aug 21-1925
Frank L Hummel

PERIWINKLE PARK SUBDIVISION
LIBER: 6 PAGE: 20
08/22/1925
1 OF 1

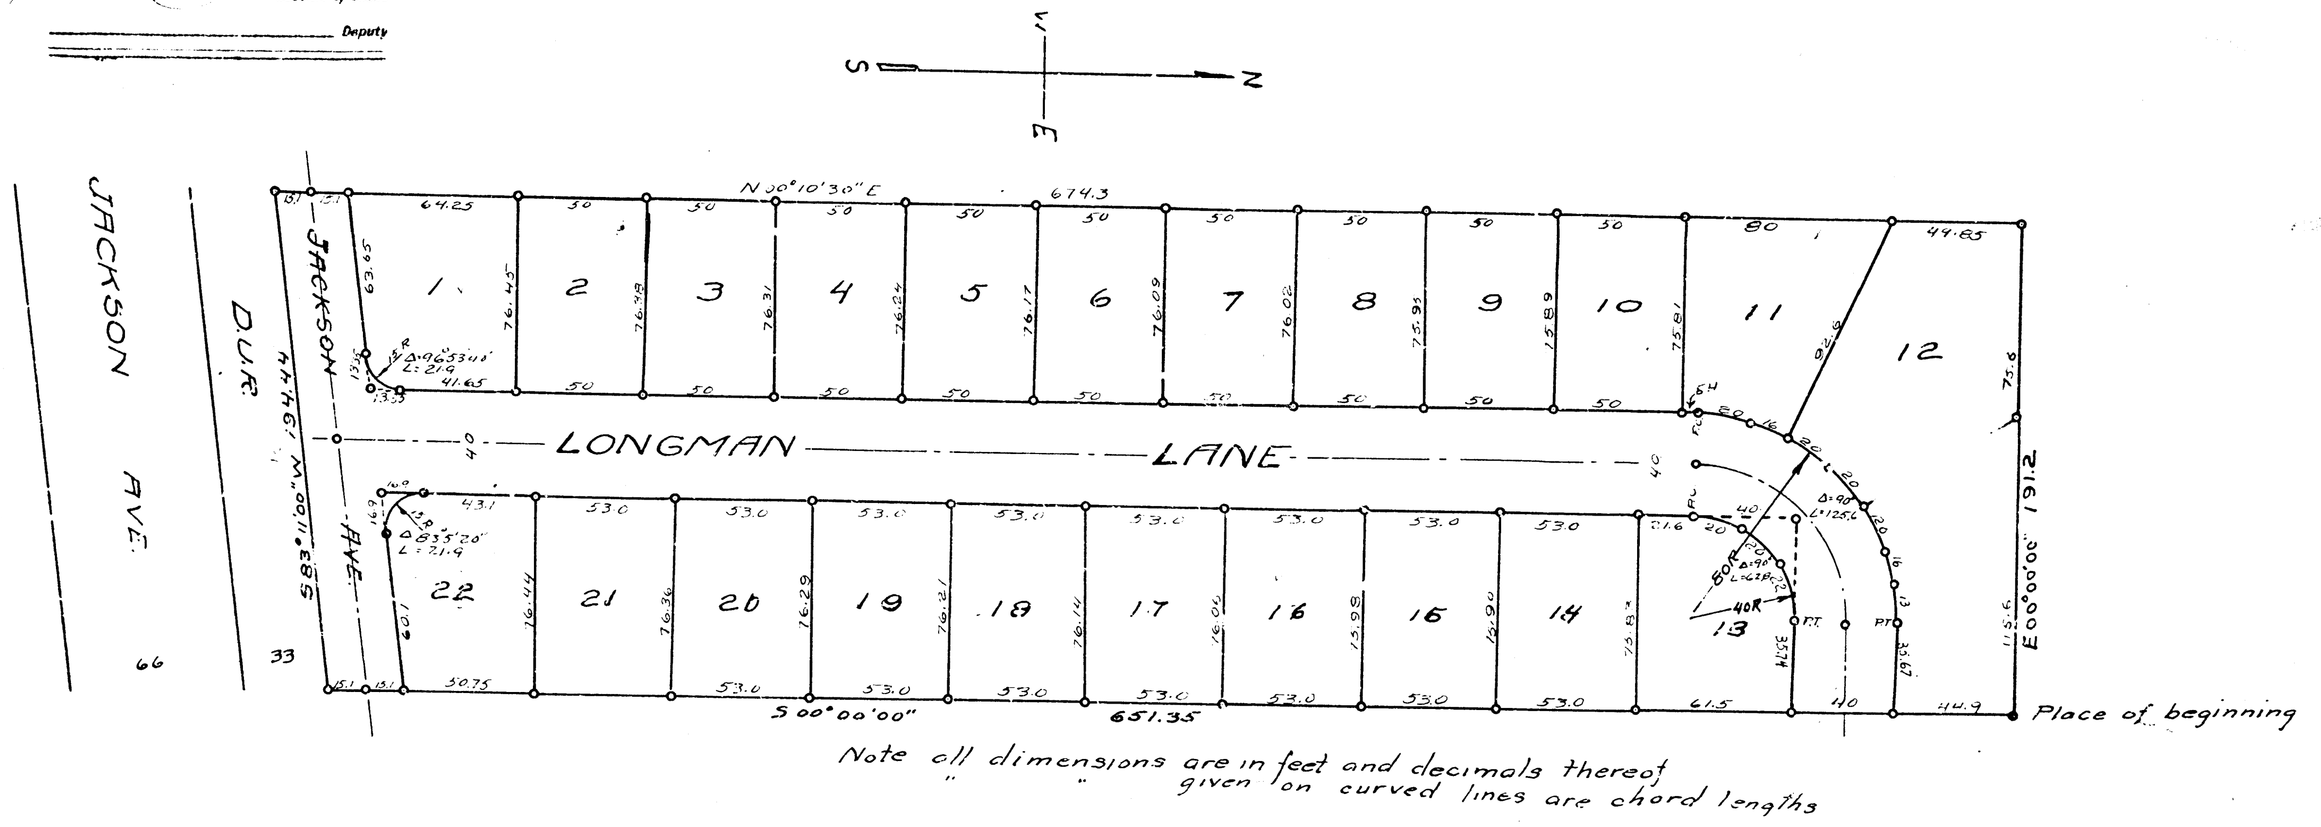

Note all dimensions are in feet and decimals thereof
" " given on curved lines are chord lengths

DEDICATION

Know all men by these presents, that we Frank C. Longman and Edythe E. Longman, man and wife, as owners have caused the land embraced in the plat to be known as "Periwinkle Park Subdivision" in the City of Ann Arbor, Washtenaw County, Michigan, to be surveyed, laidout and platted and that streets as shown are dedicated to the public

Witnesses Frank C. Longman L.S
Edythe E. Longman L.S
Thos. J. Kearney
Rowland W. Feeney

State of Michigan }
County of Washtenaw } ss

On this 29th day of July 1925 before me came the above mensioned Frank C. Longman and Edythe E. Longman known to me to be the persons who executed the above dedication and acknowledged the same to be their free act and deed.

Thos. J. Kearney.
Notary Public Washtenaw County, Mich.

My commission expires JUL. 27 1927

SURVEYORS CERTIFICATE

I hereby certify that the plat hereon delineated is a correct one and that permanent monuments consisting of iron pipe ½" or more in diameter and 18" or more in length have been planted at all points marked thus ● at all angles in the boundaries of said land and at all intersections of streets

M. C. Baumann Registered Eng.

DESCRIPTION

Starting from the N.E. section post of Section 25 Scio Township Washtenaw County, Michigan R6E T2S; thence S 68°32'30" E 1378.32; thence S 969.82 to a place of beginning

Thence S		651.35
"	S 83°11'00" W	194.44
"	N 00°10'30" E	674.3
"	E	191.2 to

the place of beginning.

CERTIFICATE of APPROVAL
By the Board of Public Works
City of Ann Arbor, Washtenaw County,
State of Michigan

This plat was examined and approved at a regular meeting of the Board of Public Works on August 10, 1925.

J. G. Ryerlde
City Clerk

CERTIFICATE of APPROVAL
By the Common Council of the
City of Ann Arbor Washtenaw
County, State of Michigan.

This plat was examined and approved at a regular meeting of the common council on August 17, 1925.

J. G. Ryerlde
City Clerk

CERTIFICATE of APPROVAL
By the Board of County Auditors

Approved by the Board of County Auditors, Washtenaw County, Michigan this 18th day of Aug. 1925

Chairman- Walter M. Doppler
Samuel N. Hammond
Edward L. Brown

TAX CERTIFICATE

Office of County Treasurer Washtenaw County, Michigan. I hereby certify that there are no tax liens or titles held by the State on the lands described above and that there are no tax liens or titles held by individuals on said lands for a period of five years preceeding the 29th day of July 1925 and that the taxes for the said period of five years are fully paid as shown by the records of this office.

Mabel E. Blum.
County Treasurer