p0480001.tif 1 OF 1
ANN ARBOR LAND CO ALTERATION
ADDITION
LIBER U PAGE 252 1844-01-09

See Liber 1282 Page 158-

See Liber 94 3 Page 81

Plat & Alteration of the Ann Arbor Land Co's Addition to the ——— Village of Ann Arbor.

Register's Office Washtenaw County ss. Received and Recorded this 9th day of January AD 1844 at 12 o'Clock M. in Liber U. page 252
Geo. W. Gilbert Register

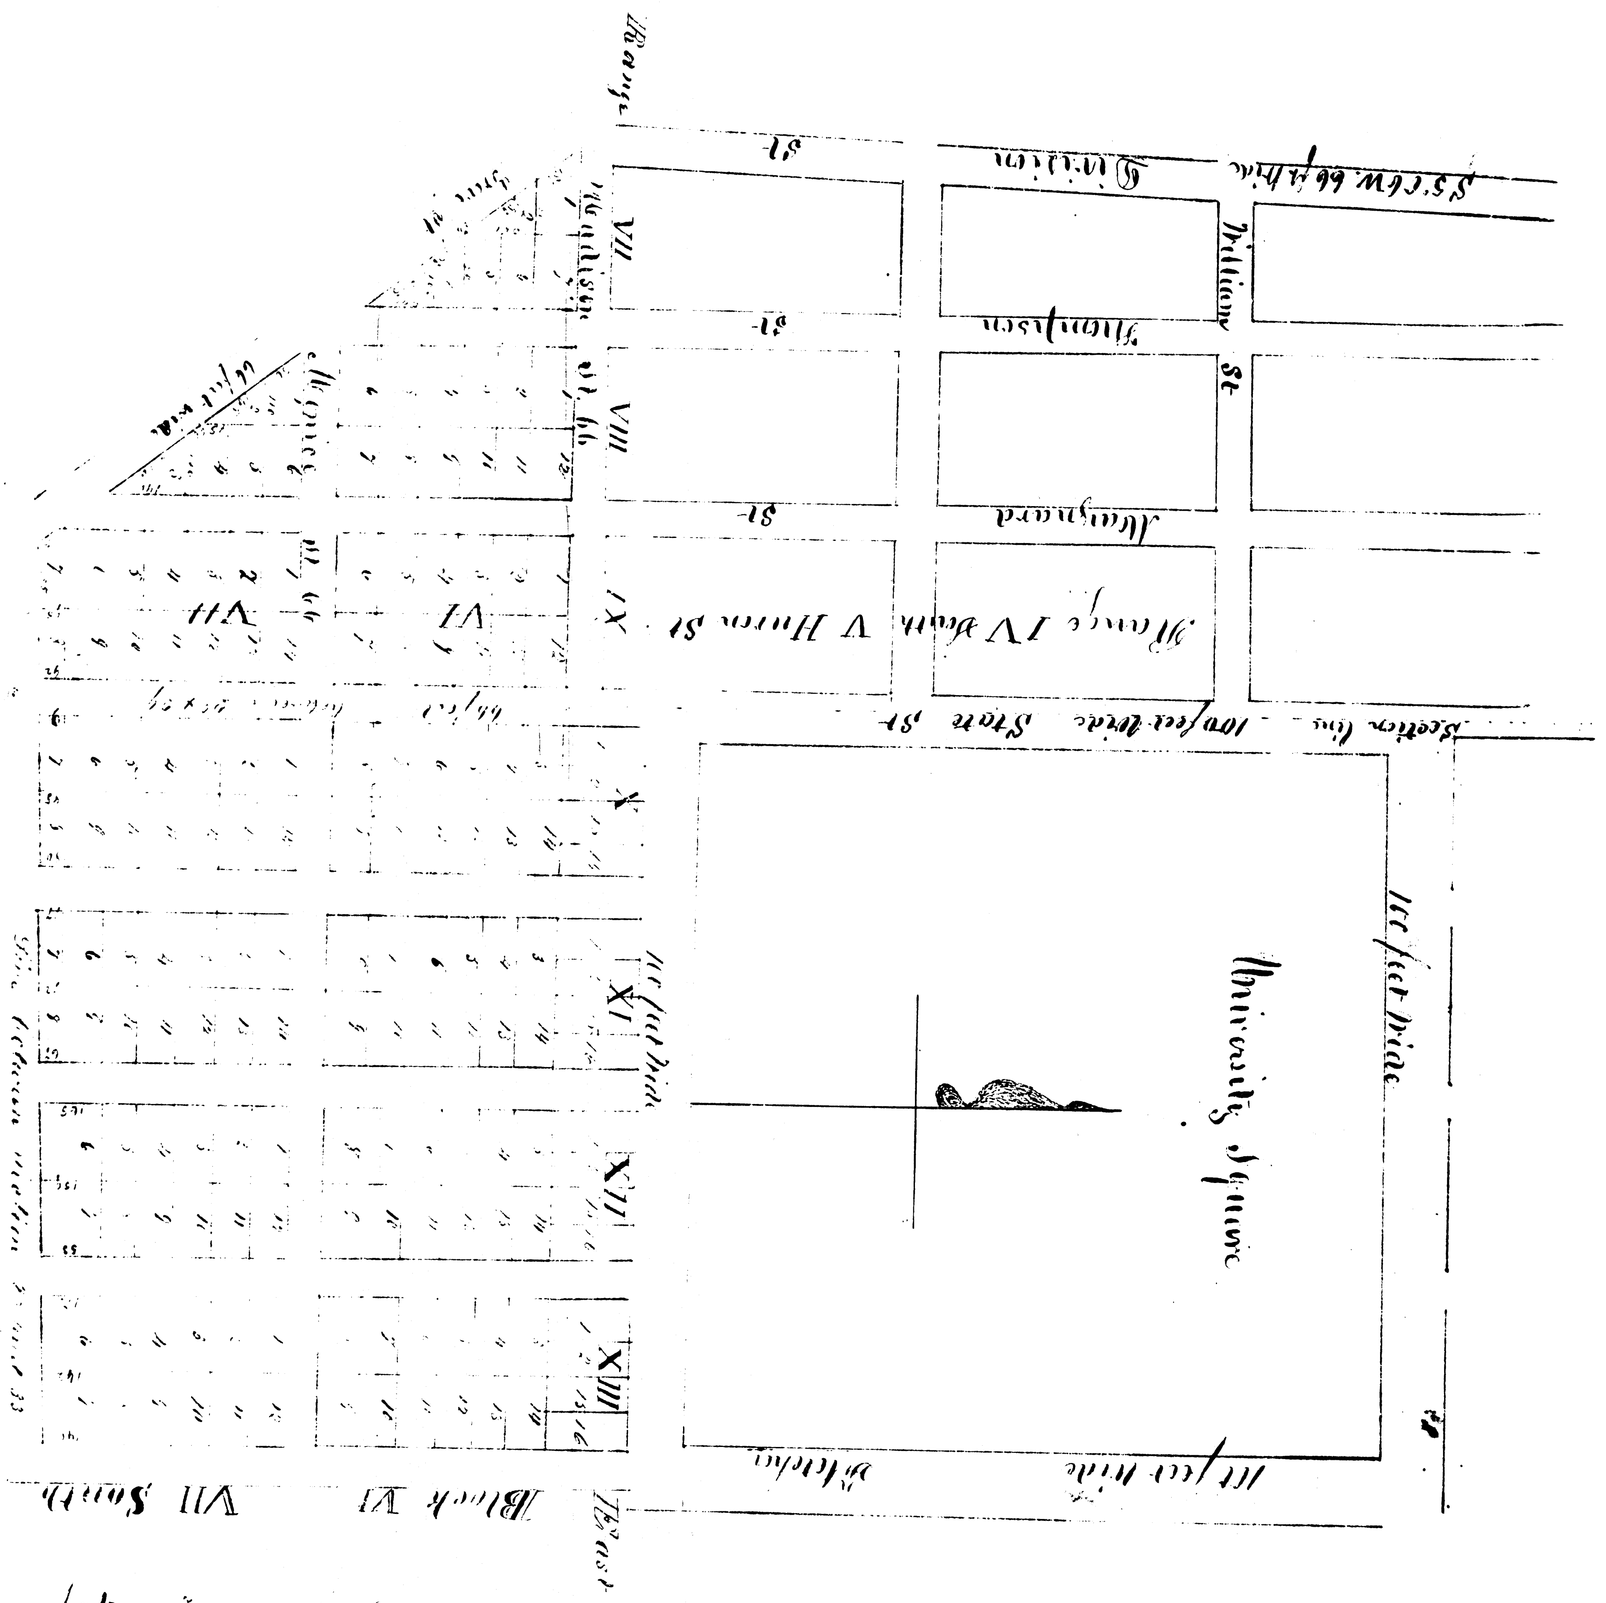

Note. The regular lots are 4 by 8 rods. The fractional lots have the length of the lines marked in chains and links. The width of the streets are given in feet.

Situated on the N½ of W½ of Section 28 & the N 6¼ of S½ of Section 29 of Town 2 South of Range 6 East

State of Michigan
County of Washtenaw ss I hereby certify that on this 5th day of January AD 1844 the proprietors of the land described by the above Plat to wit E. D. Morgan & Mrs. A. Maynard Trustees of the Ann Arbor Land Company & Wm. A. Fletcher personally acknowledged before me that they executed the above Plat for the uses & purposes therein expressed Given under my hand

J. R. Baker Notary Public Wash Co